
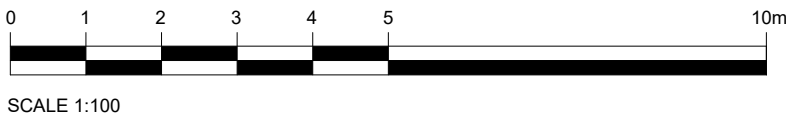


This document references the following file:-		
Reference Name	Status	Revision
PC-XX-XX-M3-Designer-0001_5295		P01.1

Revisions	Date	Drawn / Chk'd
P01 First Issue	11/03/22	JF / WL
P02 Revised to suit RFU guidance information	06/02/23	WL

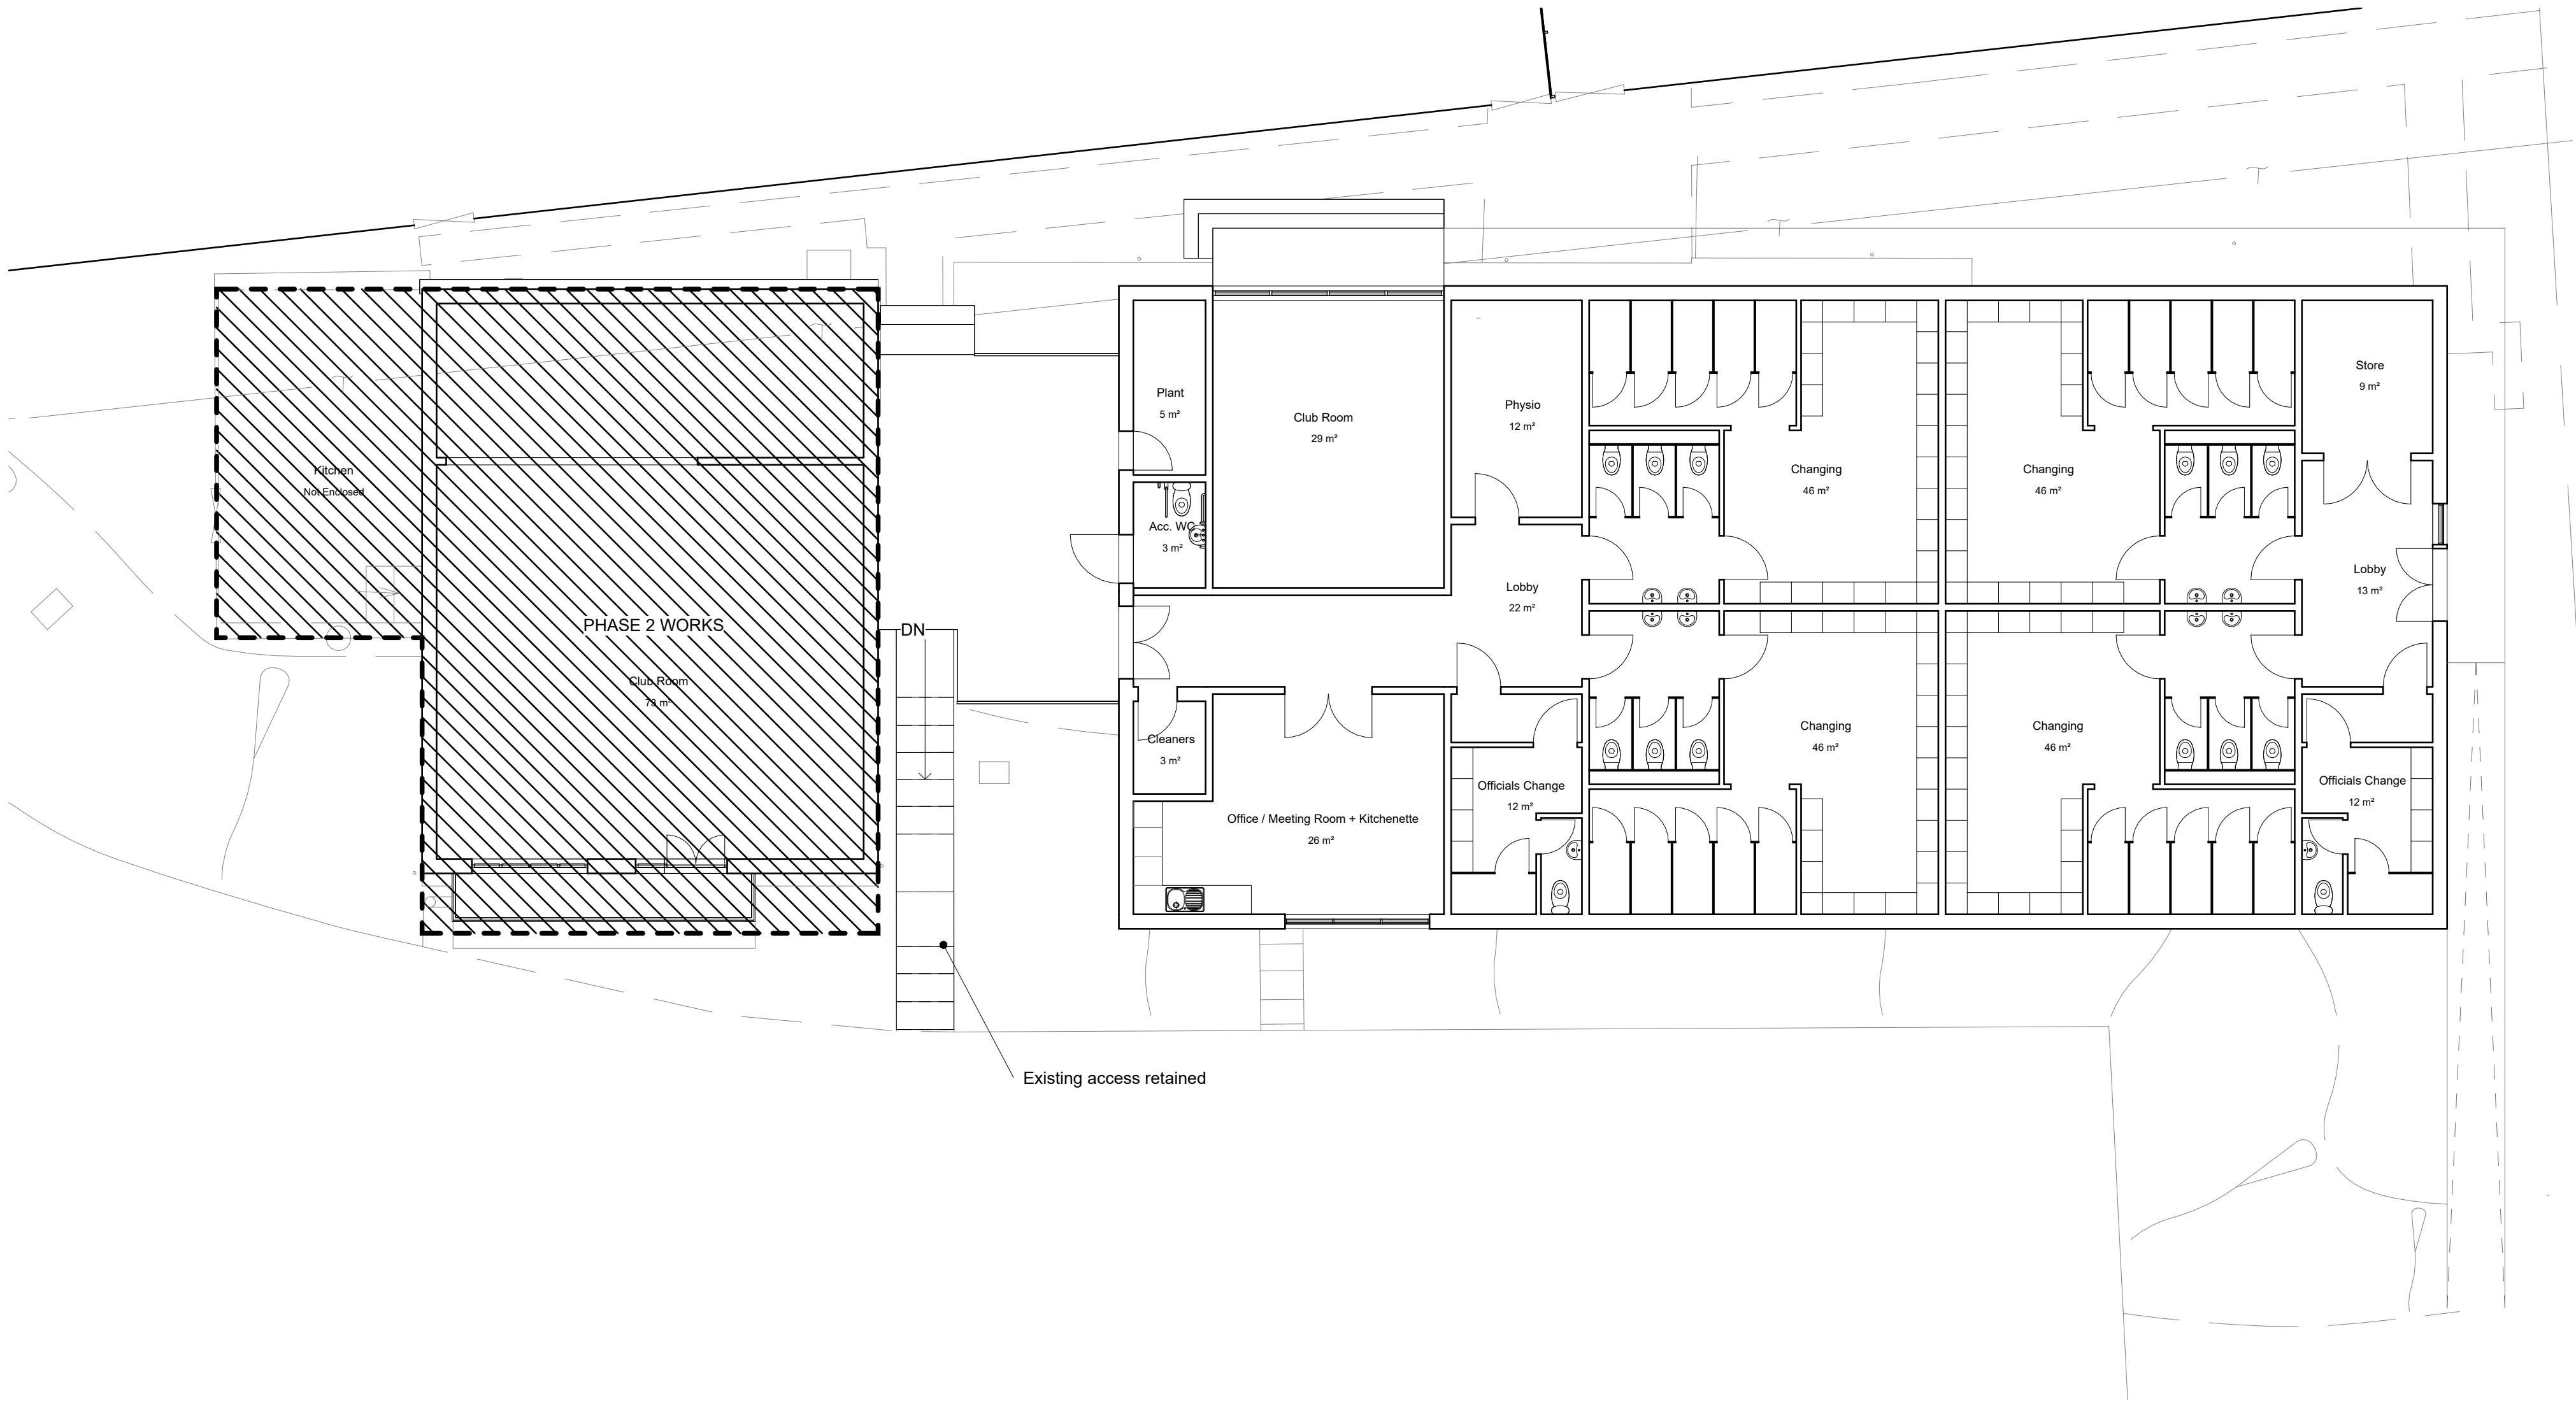

Client
Hadleigh Town Council

Project
Layham Road Sports Ground,
Hadleigh

Title
Proposed GA Floor Plan
Option D

Project N°	Drawing N°	Revision
5295 - D400		P02
Scale - unless otherwise stated	Status	Issued For
1 : 100	@ A1	PRELIMINARY

BS 1192 Ref.
PC-Designer-D400